


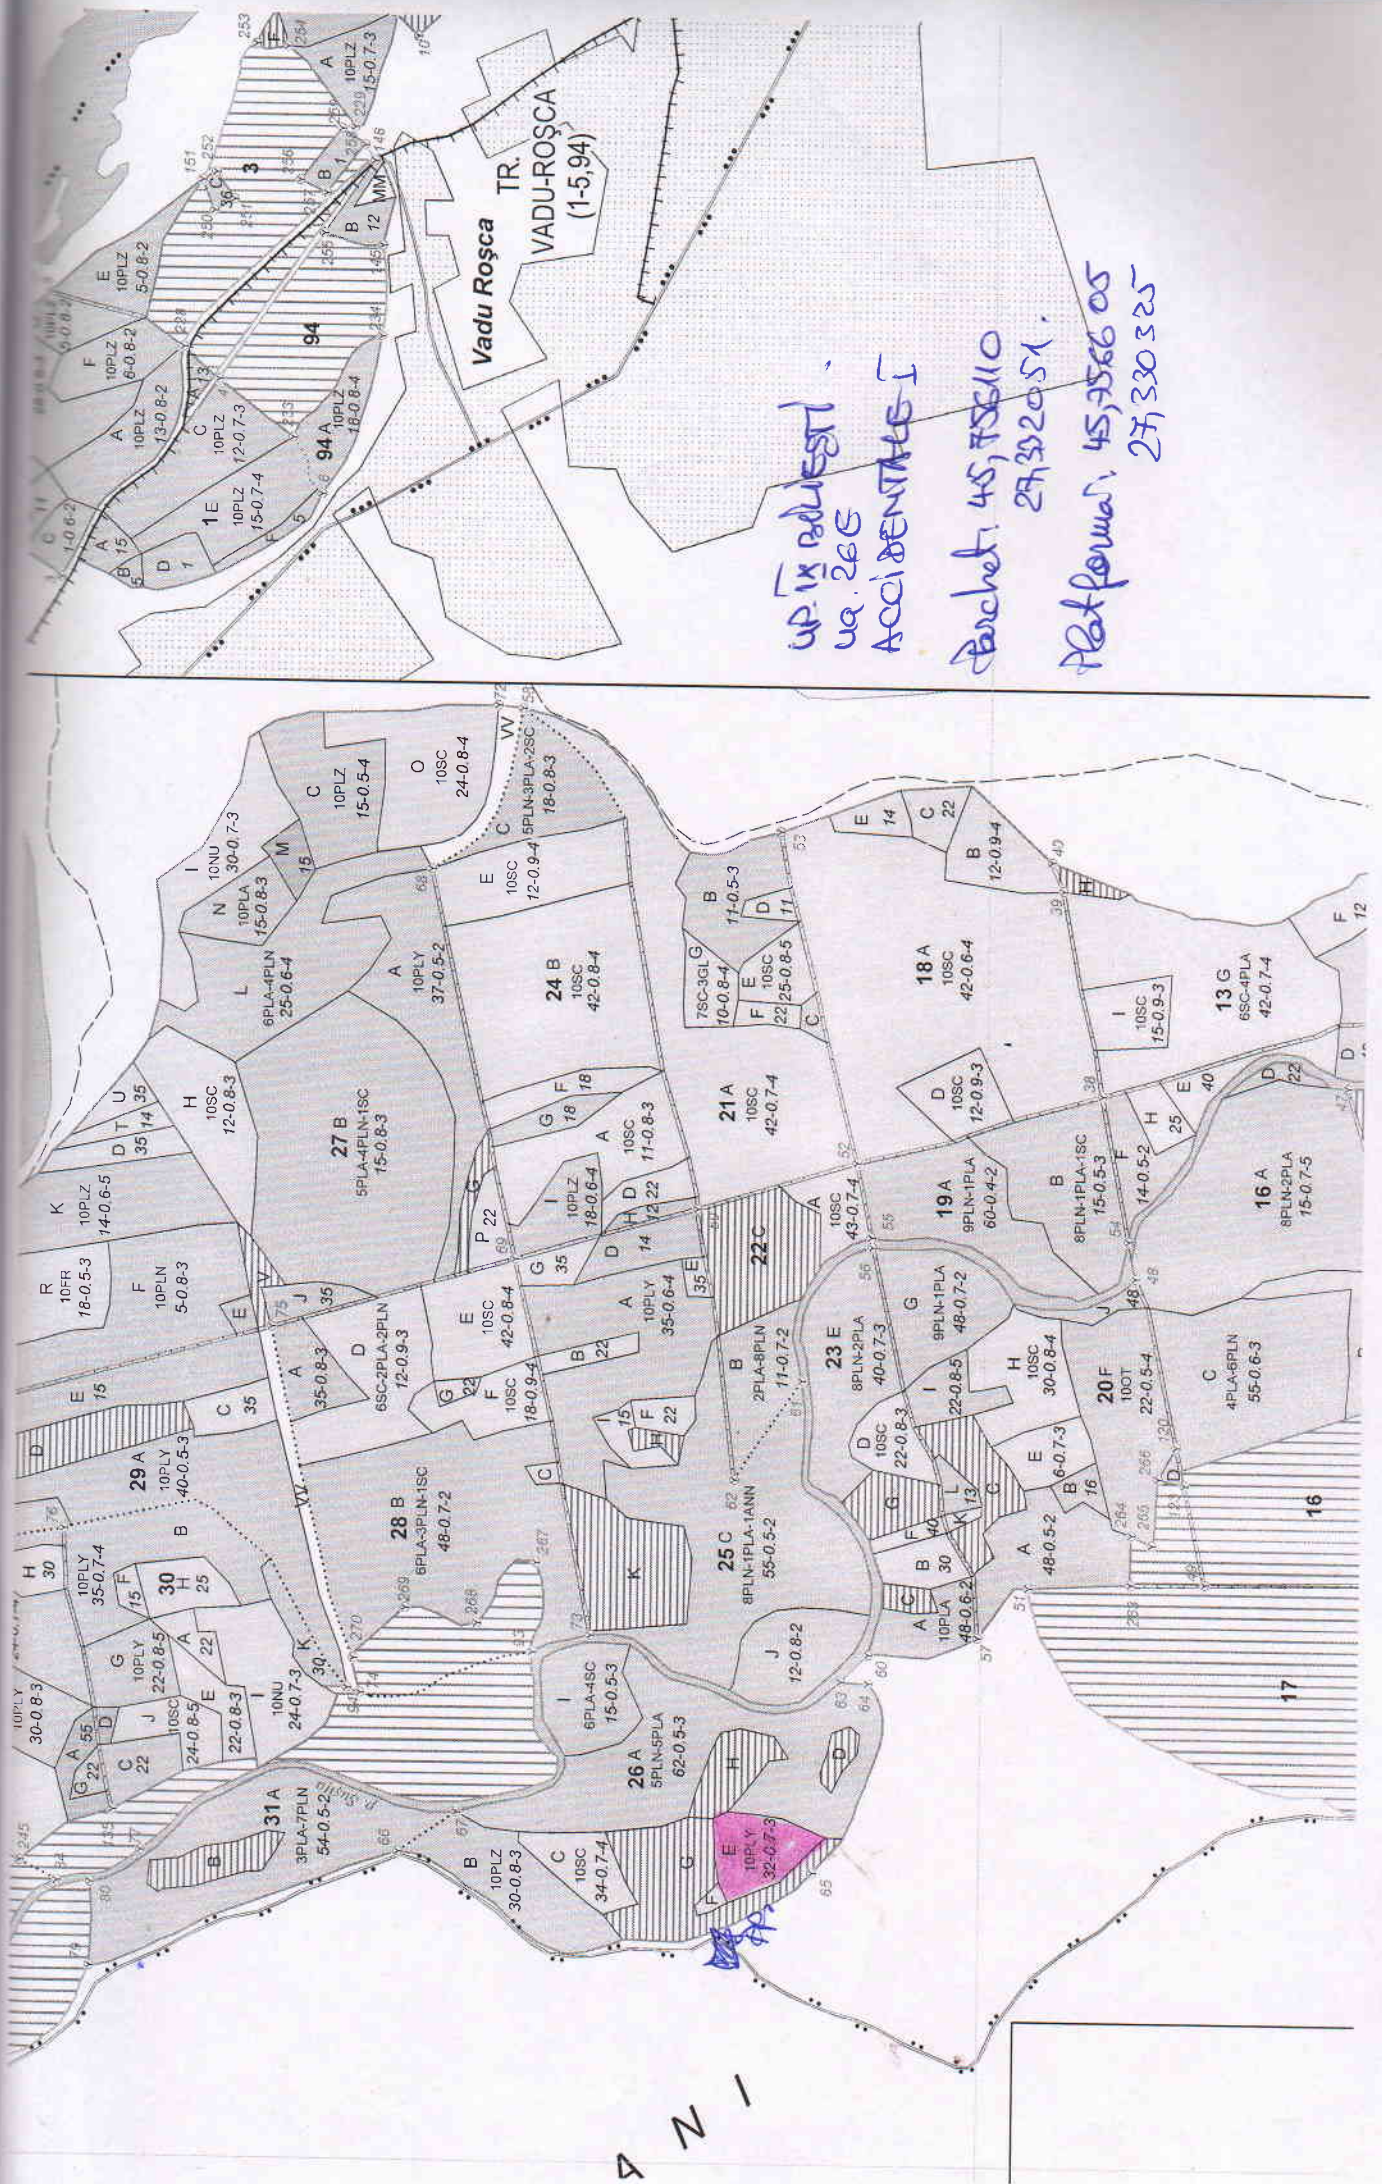

UP. IX DELIEȘTI
 UR. 265
 ACCIDENTATĂ I
 Parcelă: 45,75610
 27,32051
 Platformă: 45,756605
 27,330325